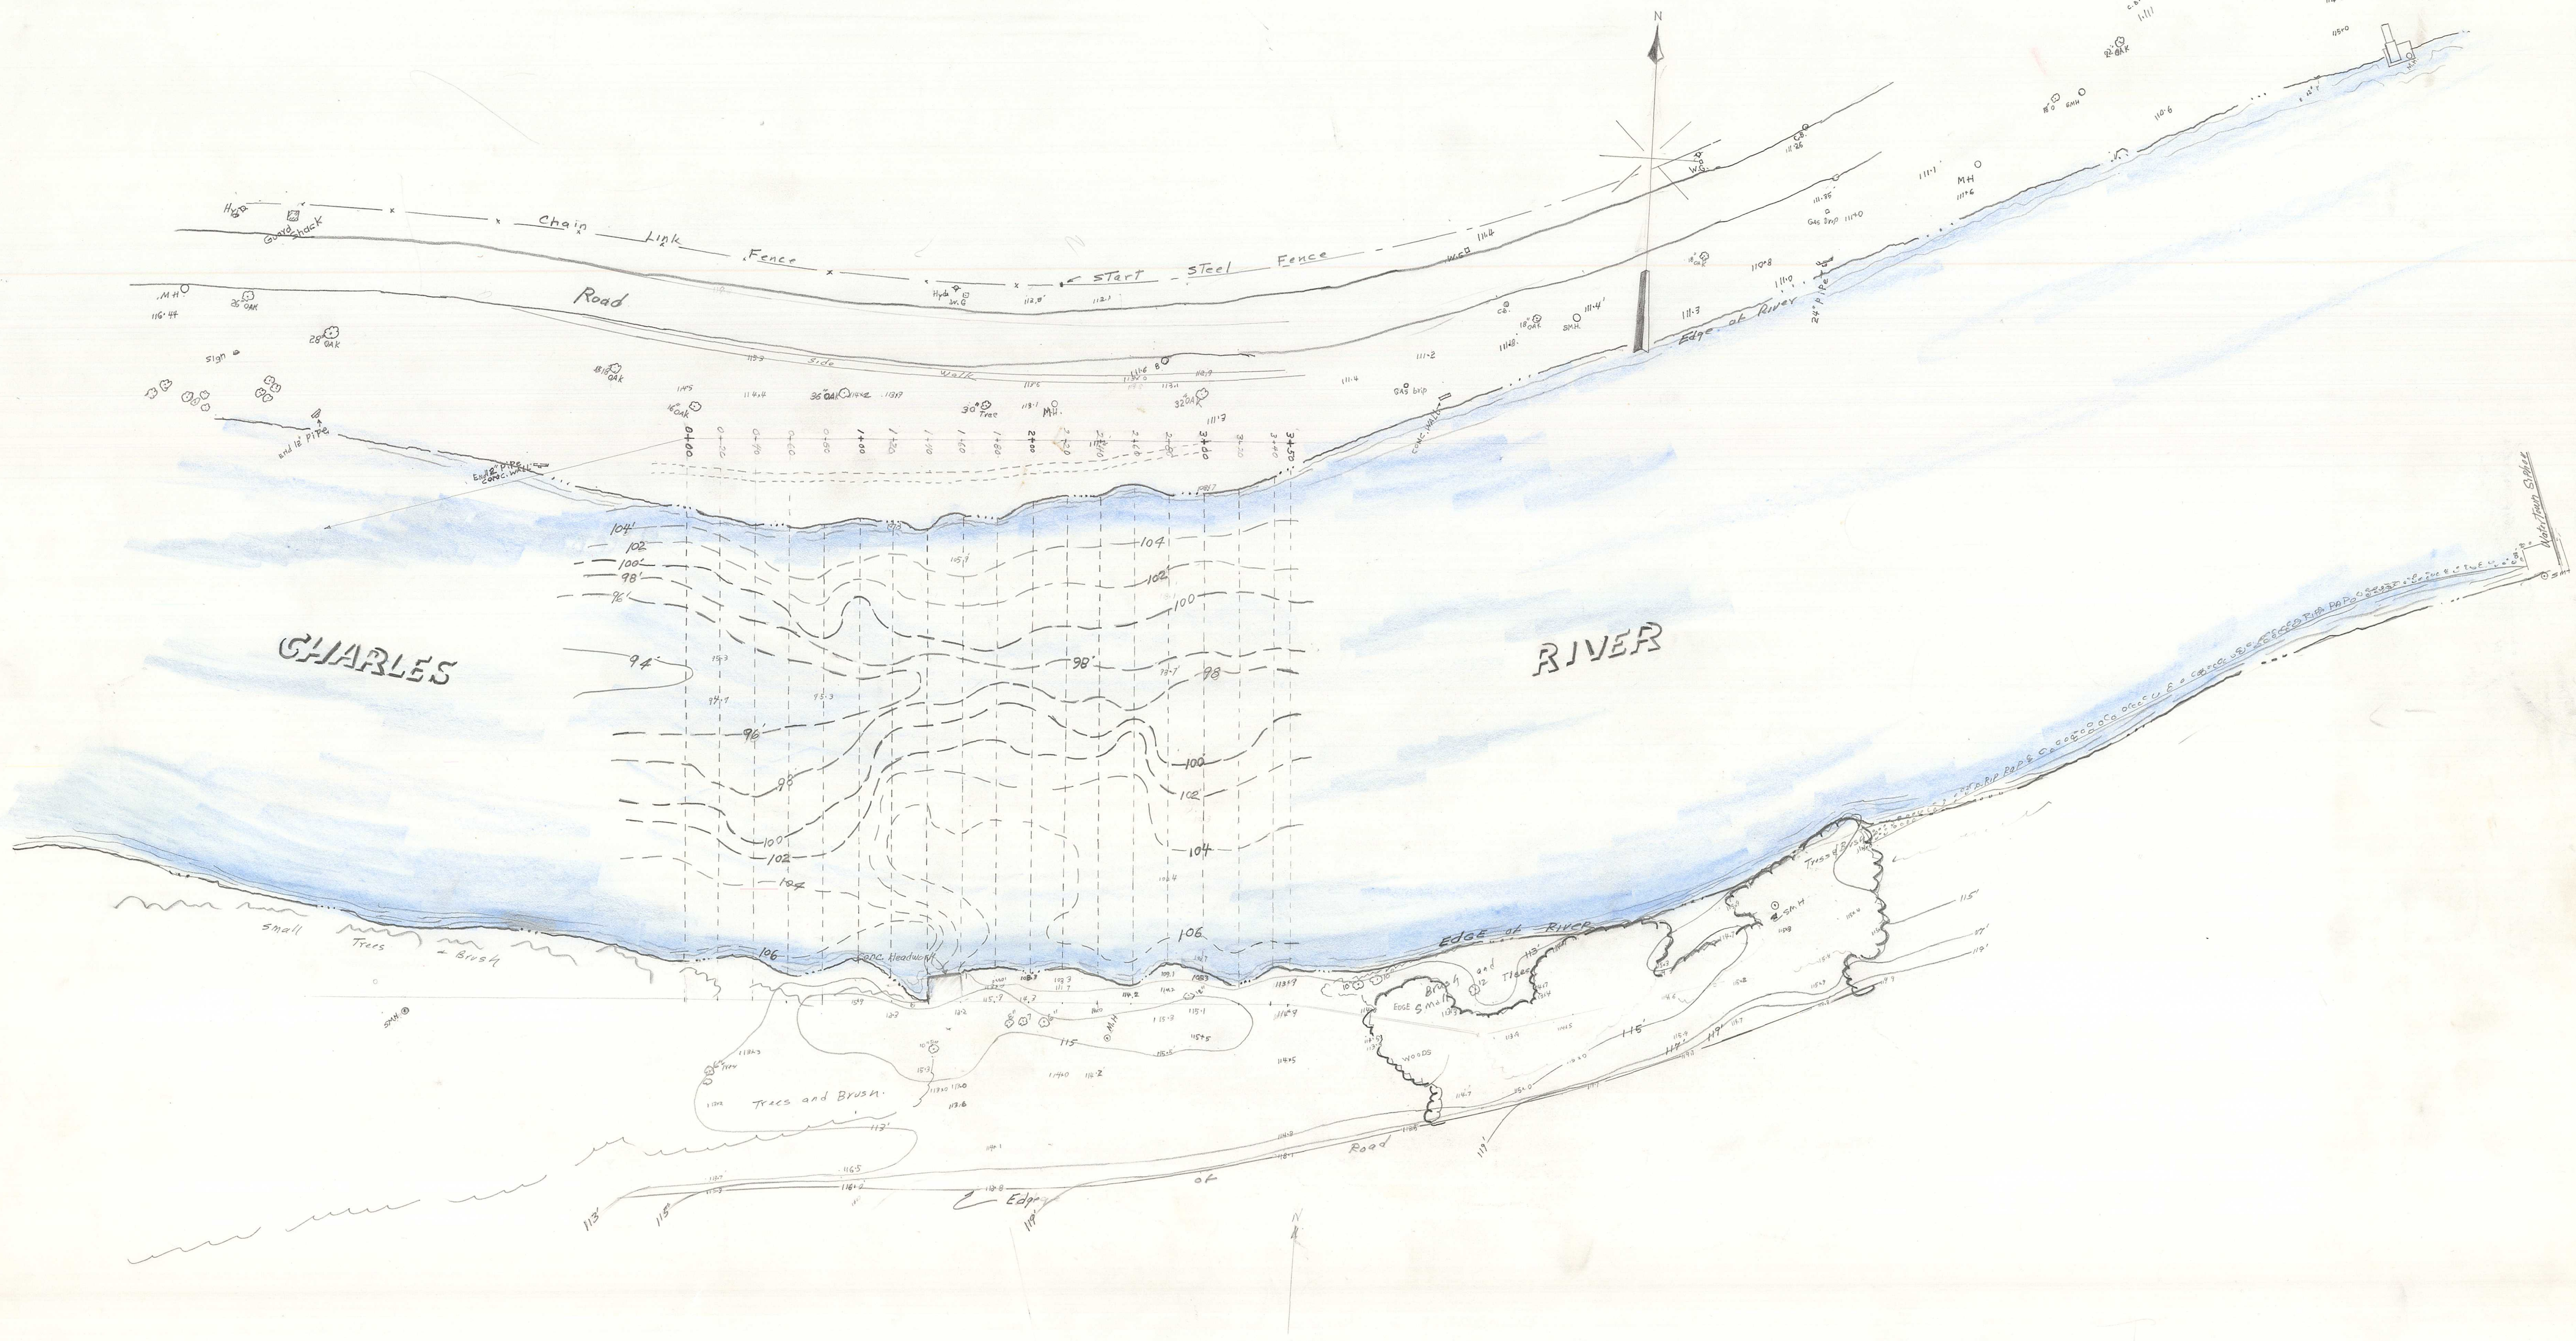

COMMONWEALTH OF MASSACHUSETTS
METR. DISTR. COMMISSION – ENGINEERING DIVISION

CHARLES RIVER & FANUIEL BROOK
BRIGHTON

40 20 0 40 80 FT

SCALE. 1 = 40'

MAY, 76